


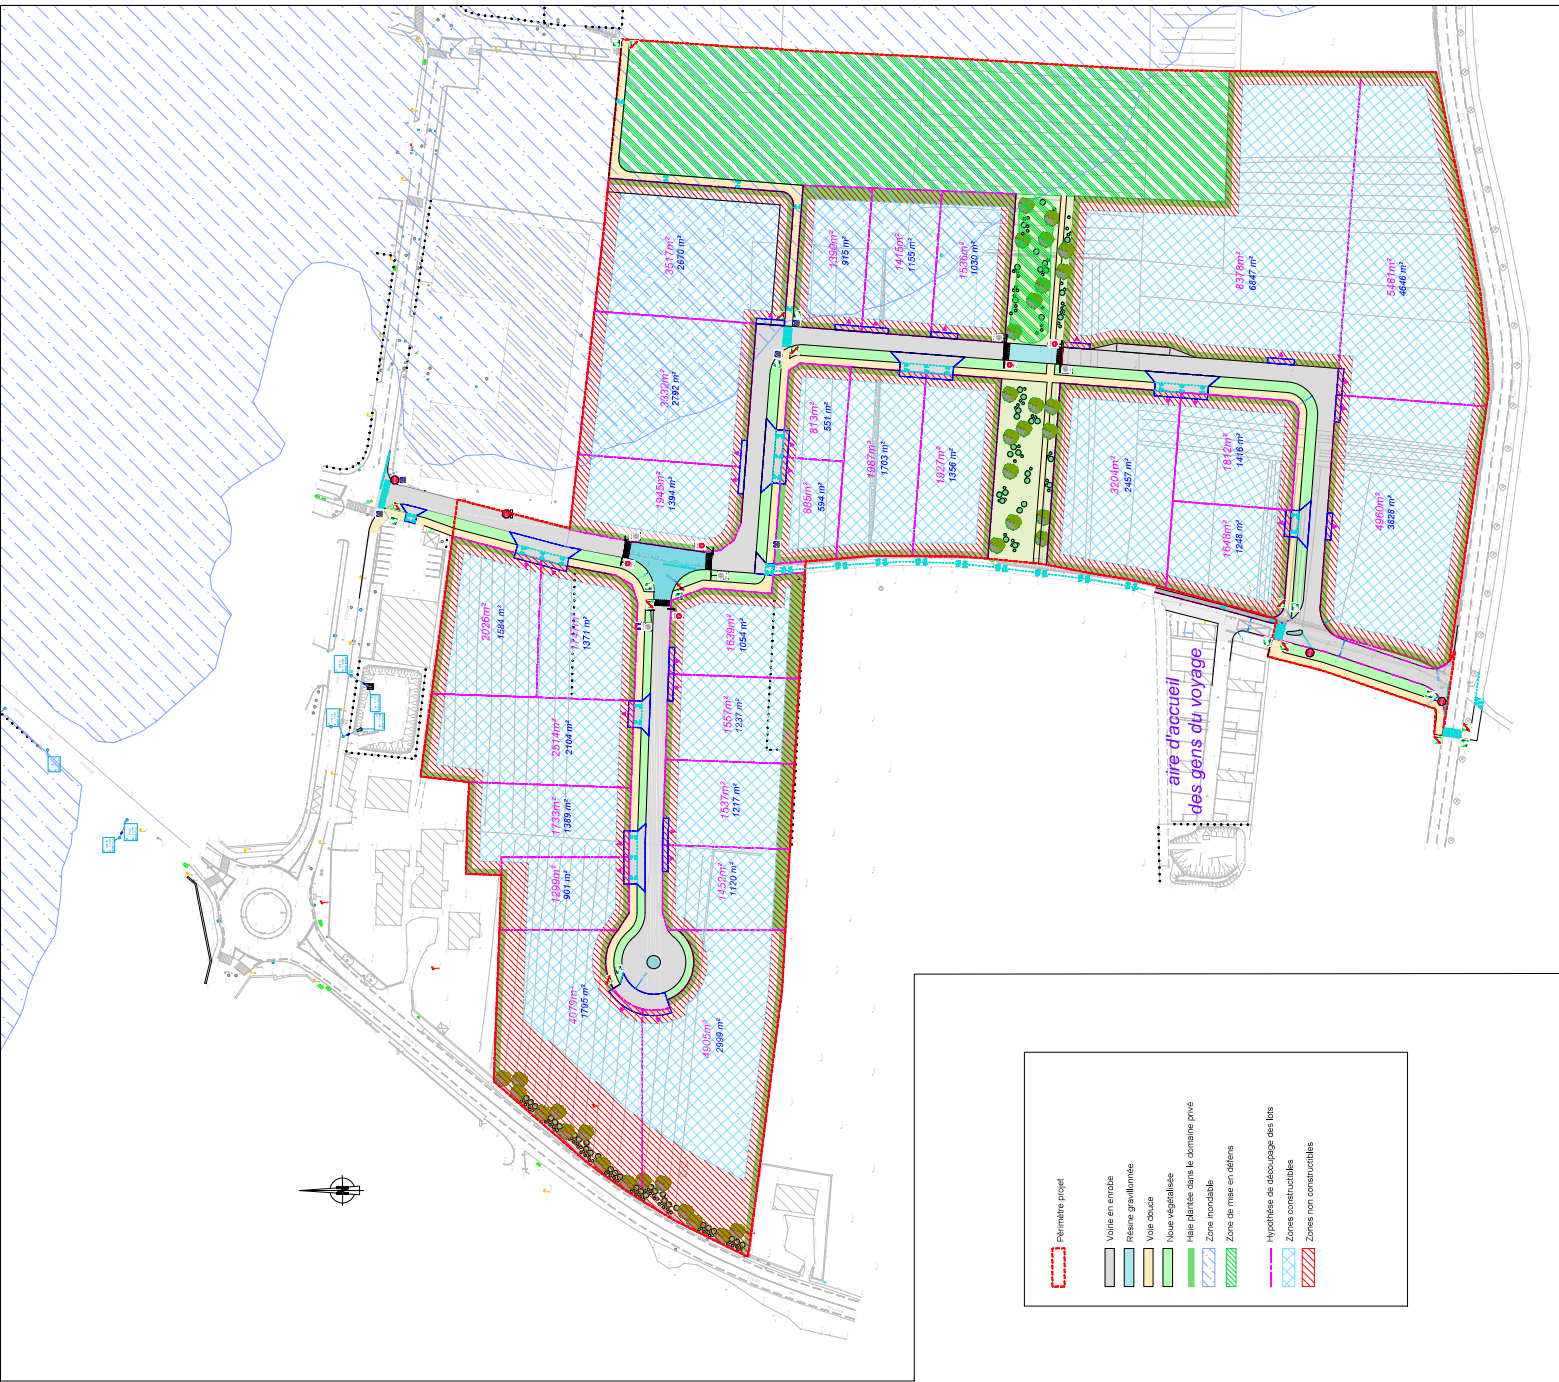


PLAN DES AMENAGEMENTS PROJETES

N° DE PLAN :	1
CHEF DE PROJET	C. MONTAGNE
NUMERO D'ETUDE	422-136
ECHELLE	1/1000
DESIGNATEUR	MT
DATE	12/11/2025

Ce plan est la propriété de BEAUR Il ne peut être reproduit, modifié et diffusé sans autorisation.